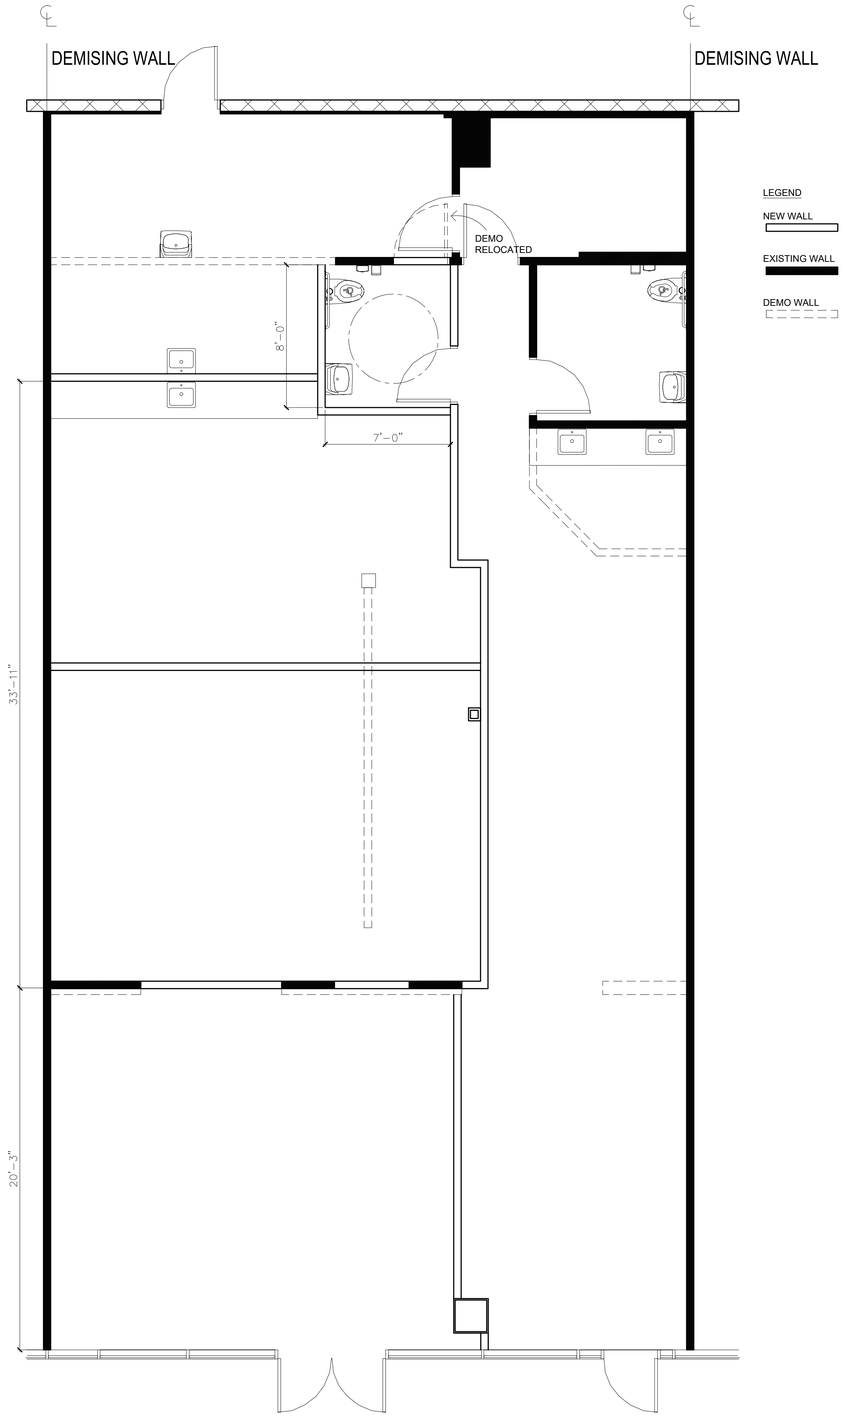

CORDOVAN ART SCHOOL DEMO/ NEW PLAN
SCALE 1/4"=1'-0"

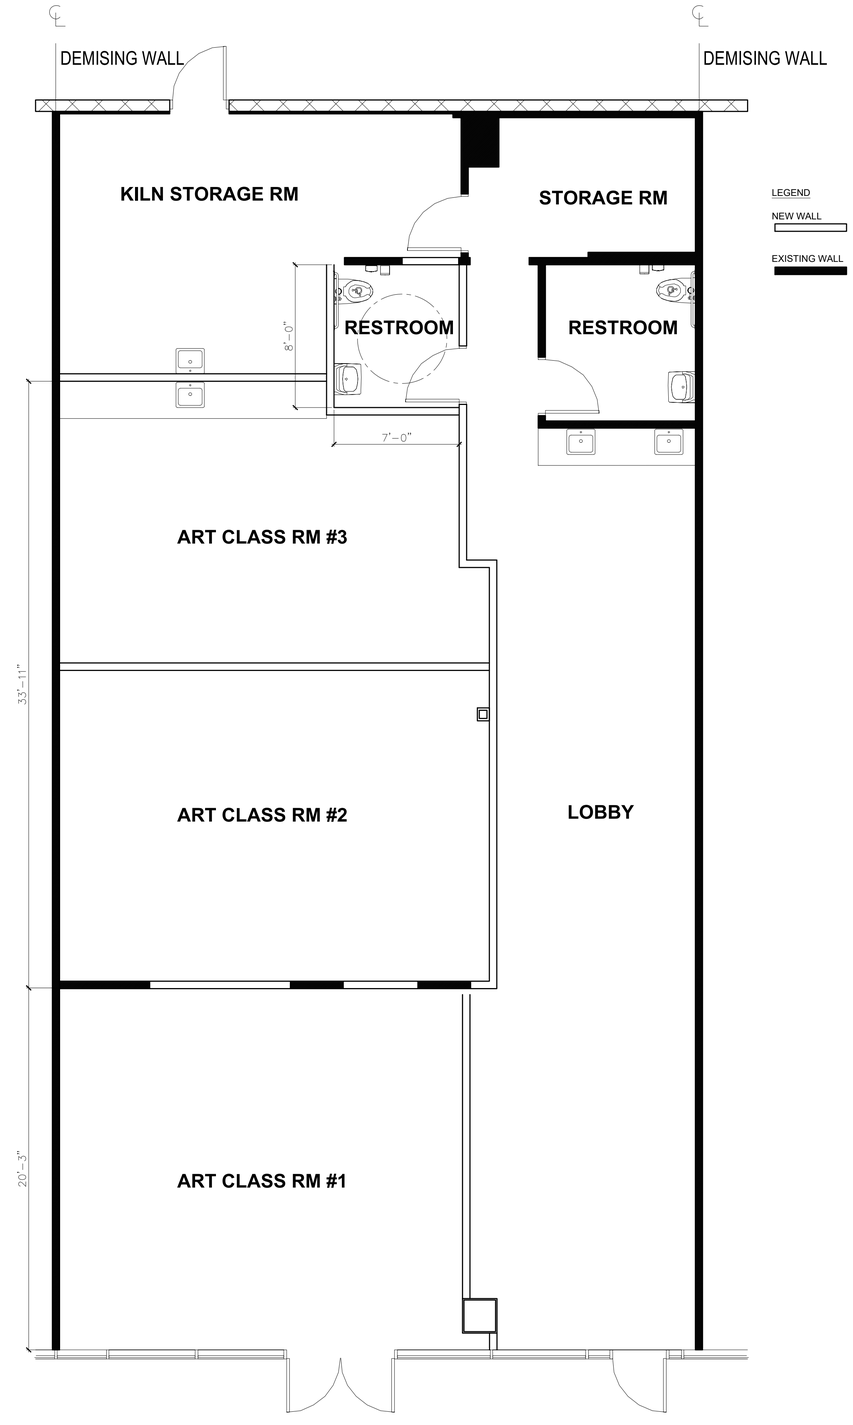

CORDOVAN ART SCHOOL NEW PLAN
SCALE 1/4"=1'-0"

BRAZOS
CONTRACTORS
DEVELOPMENT
9191 Gulf Freeway blg D Ste. 400
Houston, Texas 77017

Phone (713) 947-9700
Fax:(713) 944-9599

NO.	DATE	REVISIONS	BY

CORDOVAN ART SCHOOL

JOB

SHEET